ITEM	QTY	DESCRIPTION		MATERIAL
01	1	BODY	КОРПУС	ASTM A105N / SA105N
17	1	SCREEN	ЭКРАН	ASTM A182 F316L
18	1	BONNET	КОЛПАЧОК	ASTM A182 F316
19	1	GASKET	ПРОКЛАДКА	ASTM A182 F316
20	1	CAP	КОЛПАЧОК	CARBON STEEL
27	1	SPRINGWASHER	ПРУЖИННАЯ ШАЙБА	STEEL ZINC PLATED
32	1	THIN NUT	НИЗКАЯ ГАЙКА	STEEL ZINC PLATED
44	1	NAME PLATE	ШИЛЬДИК	ALUMINIUM

SCREEN PERFORATION: 0.1MM

MAIN DIMENSIONS IN MM.

ITEM NR.	NOM. SIZE	A	B	C	D	E	WEIGHT
631	50MM	36	30	245	198	50	18.9 KG.

MAIN DIMENSIONS IN INCHES

NOM. SIZE	A	B	C	D	E	WEIGHT
2"	1.42	1.18	9.65	7.80	1.97	41.7 LBS

FLOW DIRECTION

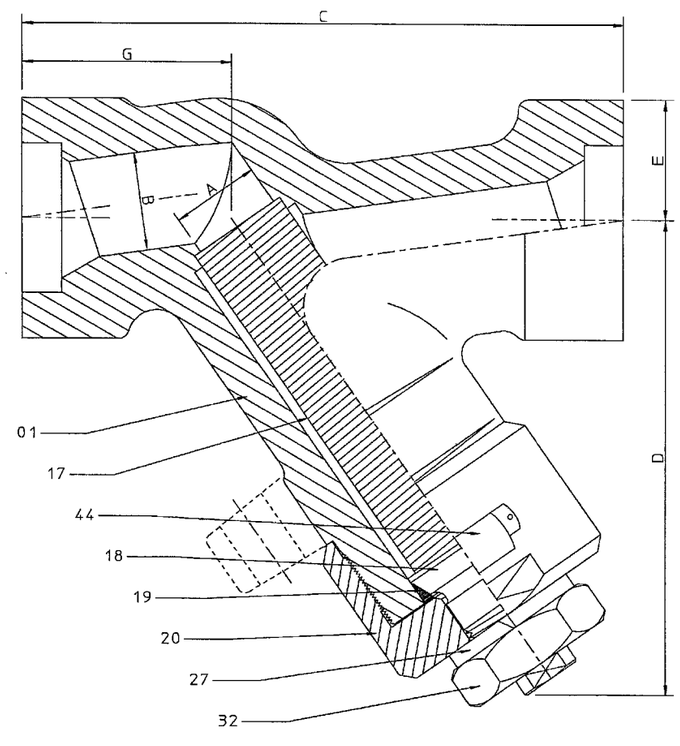

HP VALVES REF.	: 20100006
APPROVAL	:
PROJECT REFERENCE	: YAJVINSKAYA CCPP
CLIENT P/O NO	: 203/2010/900588
CLIENT	: CMI

HP VALVES
P.O. Box 151
7570 AD Oldenzaal
The Netherlands
Tel +31 (0)541 519555
www.hpvalves.com
info@hpvalves.com

REQ. NUMBER: 239631

TAG NR.	DESIGN PRESS. BAR (G)	DESIGN TEMP. °C
15LAF10AT001	214	371.8

PRESSURE TESTING	ACC. ASME B16.34
VALVE DESIGN	ACC. ASME B16.34
END CONN.	SW SCHED.XXS ACC. ASME B16.11
HP FIG. NR.	08.2
COATING SYSTEM	1 LAYER HEMPEL SILICONE ZINC 16900

IZM. REV.	DATA DATE	OPISANIE DESCRIPTION	NACERCENO DRN.	RAZR. STR.	PROVER. CHK.	UTVER. APP.
A	03.02.2010	FIRST ISSUE.	R.T.B		R.K	

ЧЕТВЕРТАЯ ГЕНЕРИРУЮЩАЯ КОМПАНИЯ ОПТОВОГО РЫНКА ЭЛЕКТРОЭНЕРГИИ

ENKA Power Systems B.V.

`YVINSKA` GR_S

YAJVA STATE DISTRICT POWER PLANT

TITLE : FORGED STEEL Y-TYPE STRAINER
PRESSURE CLASS: 2500 LBS
NOM SIZE: 2"

STATUS	REVISIONS
PRELIMINARY	
FOR LAYOUT	
FOR CONSTRUCTION	A
FOR CONSTRUCTION EXCEPT HOLD	
AS BUILT	

E/01/161031
ORDER N°

Engineer	LEVAUX	
Checker	R.K	
Draftman	R.t.B	
	Name	Signature

Destination
YAJVA STATE DISTRICT POWER PLANT

Designation
HP DESUPERHEATING STRAINER

This drawing and the design it covers are the property of C.M.I. They are merely loaned on the borrower's express agreement that they will not be reproduced, copied, loaned, exhibited or used except in the limited way of and private use permitted by any written consent given by C.M.I to the borrower.

N° Draw 66094/23631/2

Scale: Sheet: 1 / 1